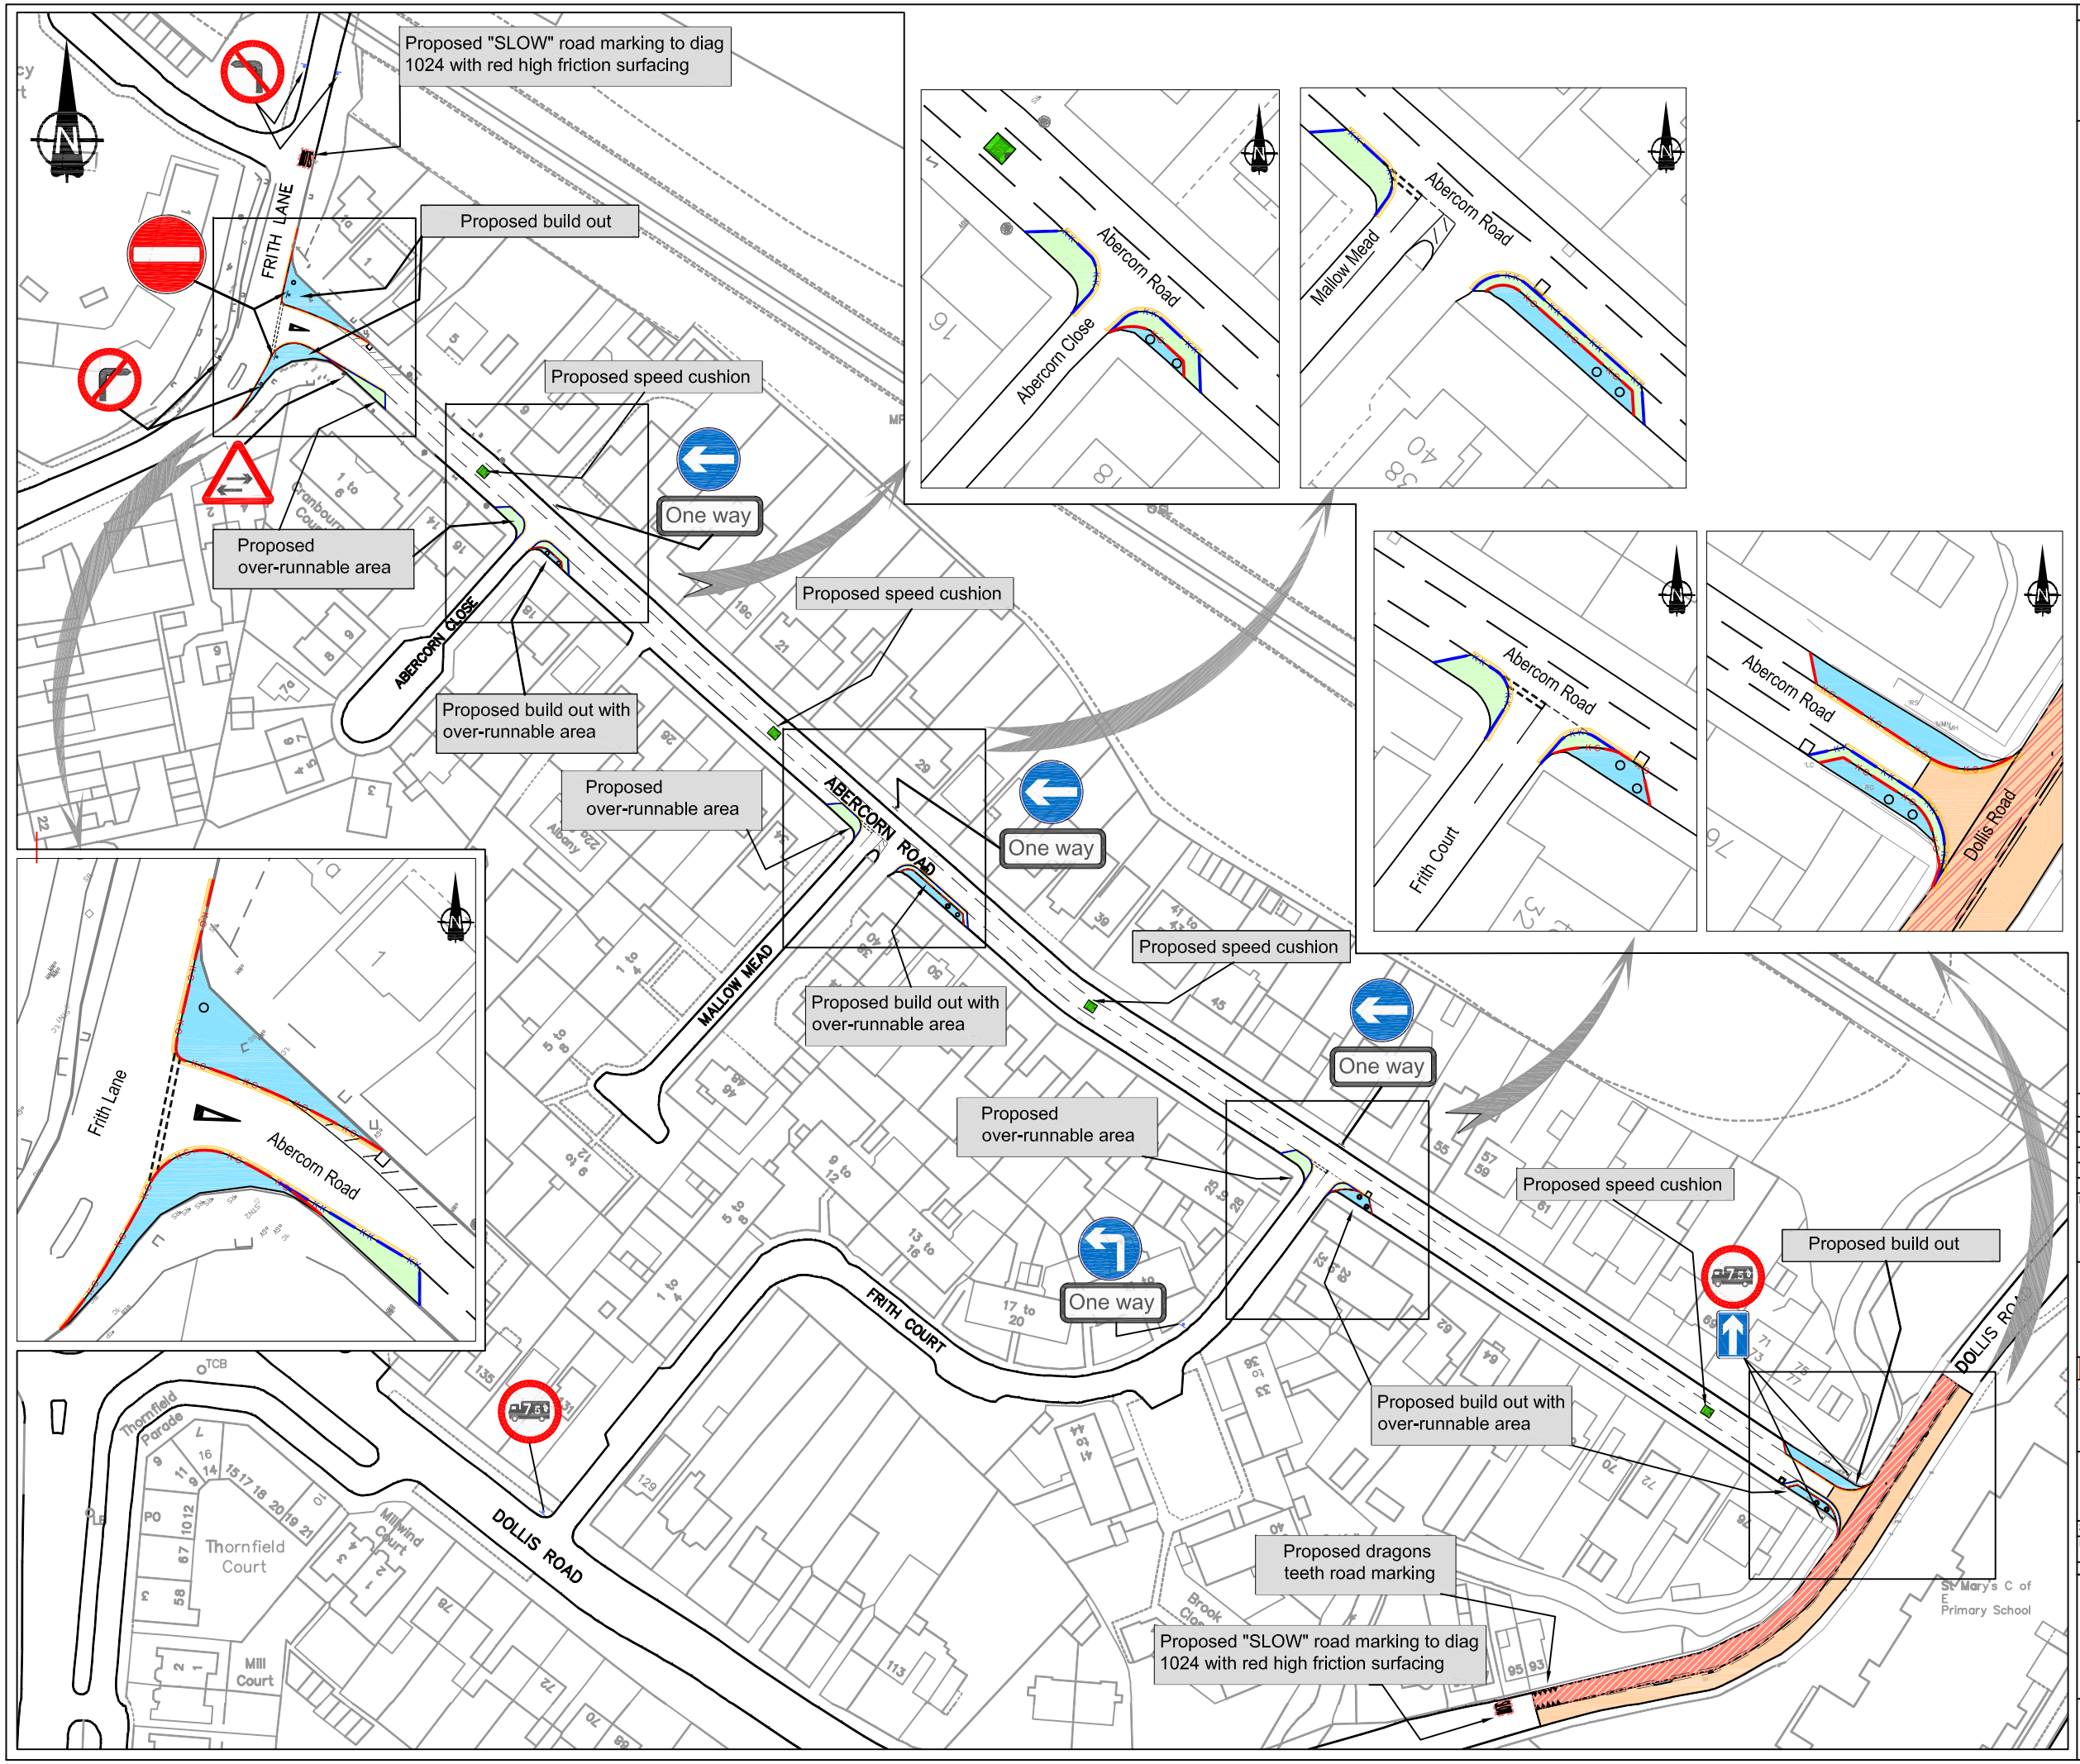

SAFETY, HEALTH AND ENVIRONMENTAL INFORMATION

For construction, maintenance, cleaning and demolition risk refer to the relevant method statements and risk assessments related to this task for scheme Ref. C2016__BC/000744-04.
In addition to the hazard/risks normally associated with the types of work detailed on this drawing take note of above. All works on this drawing will be carried out by a competent contractor working to a provided appropriate method statement and risk assessment.

LEGEND

- High friction surfacing applied to new surface course
- Plane out and inlay 40mm new surface course
- Proposed build out
- Proposed over-runnable area with high friction surfacing
- Proposed granite kerbing 200mm x 300mm with 125mm upstand
- Proposed precast concrete 125mm x 150mm with 15mm upstand
- Proposed traffic sign
- Location of new speed cushion
- Provision of 'At any time' (double yellow lines)

This product includes mapping data licensed from Ordonance Survey with the permission of the Controller of Her Majesty's Stationery Office.
© Crown copyright and database right 2016. All rights reserved. London Borough of Barnet. Licence No 100017674

REVISION

Revision Details	Design/Check	Date	Rev.

Purpose of issue

FOR INFORMATION

Client:

BARNET LONDON BOROUGH

Scheme Ref. C2016__BC/000744-04

Scheme title

ABERCORN ROAD
Traffic Calming

Drawing title

OPTION A: General Arrangement

Scale @ A3: N.T.S.

Design	Drawn	Checked	Approved
MDM	MDM	SHC	RC
Date: 06/04/17	Date: 06/04/17	Date: 06/04/17	Date: 06/04/17

Traffic and Development
London Borough of Barnet, Barnet House,
11th Floor Highways, 1255 High Road,
Whetstone, London N20 0EJ

CAPITA BARNET LONDON BOROUGH

C2016_BC/000744-04 -APPENDIX_01

Rev. 0