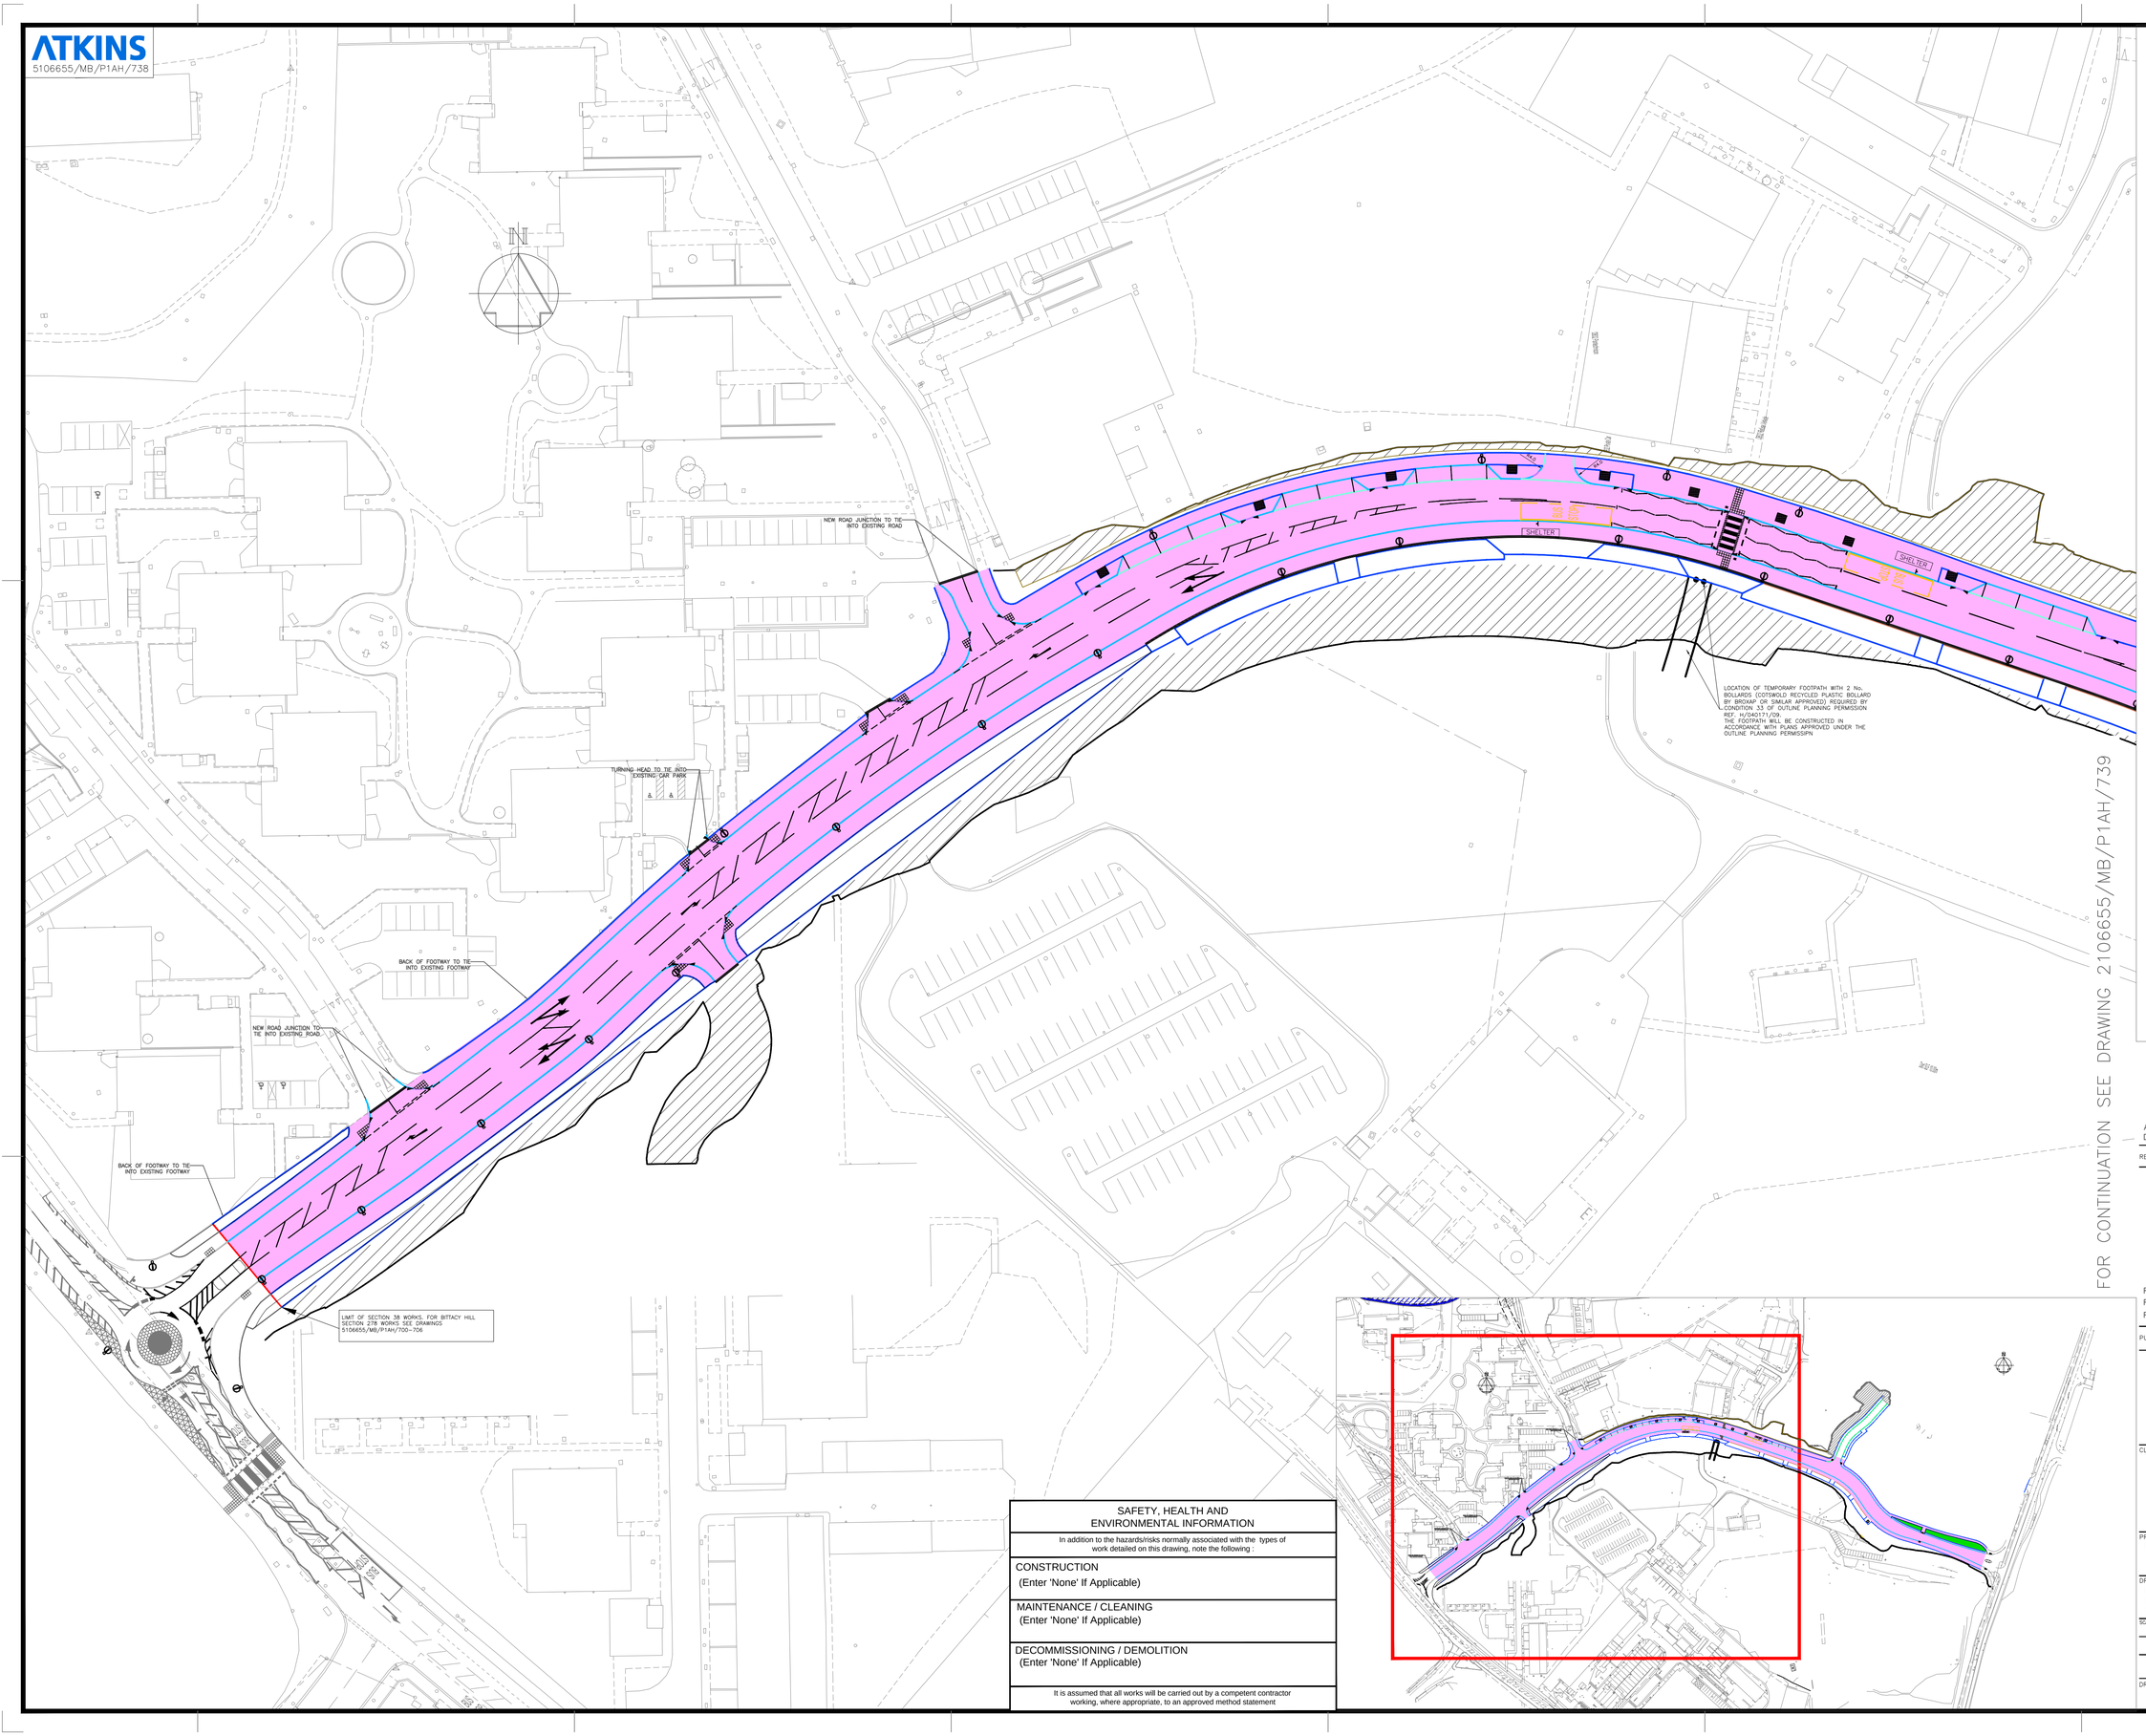

KEY

- NEW LAMP POST TO BE PROVIDED AS PART OF THE ADJACENT PRIVATE DEVELOPMENT WORKS.
- EXISTING HIGHWAY
- LAND OFFERED FOR ADOPTION
- PRIVATE VERGE
- GRASSED EARTH EMBANKMENT FOR S38 WORKS
- GRASSED EARTH EMBANKMENT FOR PRIVATE WORKS

REVISIONS		Drawn By	Checked By	Date
A02	GRASS VERGES REMOVED	JD	JM	19/07/12
D01	TENDER ISSUE	JD	KMR	13/07/12

PURPOSE OF ISSUE	Rev.	Authorised for issue	Date
FOR APPROVAL	A02	JM	19/07/12
FOR TENDER	D01	JM	13/07/12
FOR APPROVAL	A01	KR	25/05/12

Atkins Ltd
Consulting Engineers
The Axis, 10 Holliday Street
Birmingham
West Midlands B1 1TF
Tel 0121 483 5000
Fax 0121 483 5252

© THIS DRAWING IS NOT TO BE SCALED

CLIENT
THE INGLIS CONSORTIUM LLP

MILLBROOK PARK MILL HILL

PROJECT
MILLBROOK PARK

DRAWING TITLE
PHASE 1A ADVANCED INFRASTRUCTURE WORKS
S38 - AGREEMENT PLAN
SHEET 1 of 2

SCALES	DRAWN	CHECKED	CO-ORD CHECK
1:500	OP	SD	KR
	DATE 25/05/12	DATE 25/05/12	DATE 25/05/12
0		SHEET A1	PLOT DATE 19.07.12

DRAWING NO 5106655/MB/P1AH/738
REV A02

SAFETY, HEALTH AND ENVIRONMENTAL INFORMATION

In addition to the hazards/risks normally associated with the types of work detailed on this drawing, note the following :

CONSTRUCTION
(Enter 'None' If Applicable)

MAINTENANCE / CLEANING
(Enter 'None' If Applicable)

DECOMMISSIONING / DEMOLITION
(Enter 'None' If Applicable)

It is assumed that all works will be carried out by a competent contractor working, where appropriate, to an approved method statement

P:\GBBMA\DE2\Dix80\510\5106655 Millbrook Park (JM)\5. Drawings\54.WORKING DRAWINGS\Phase 1A Detailed Design\55106655_MB_P1AH S38 Dr5106655_MB_P1AH_738-739 S38 Layout .DWG