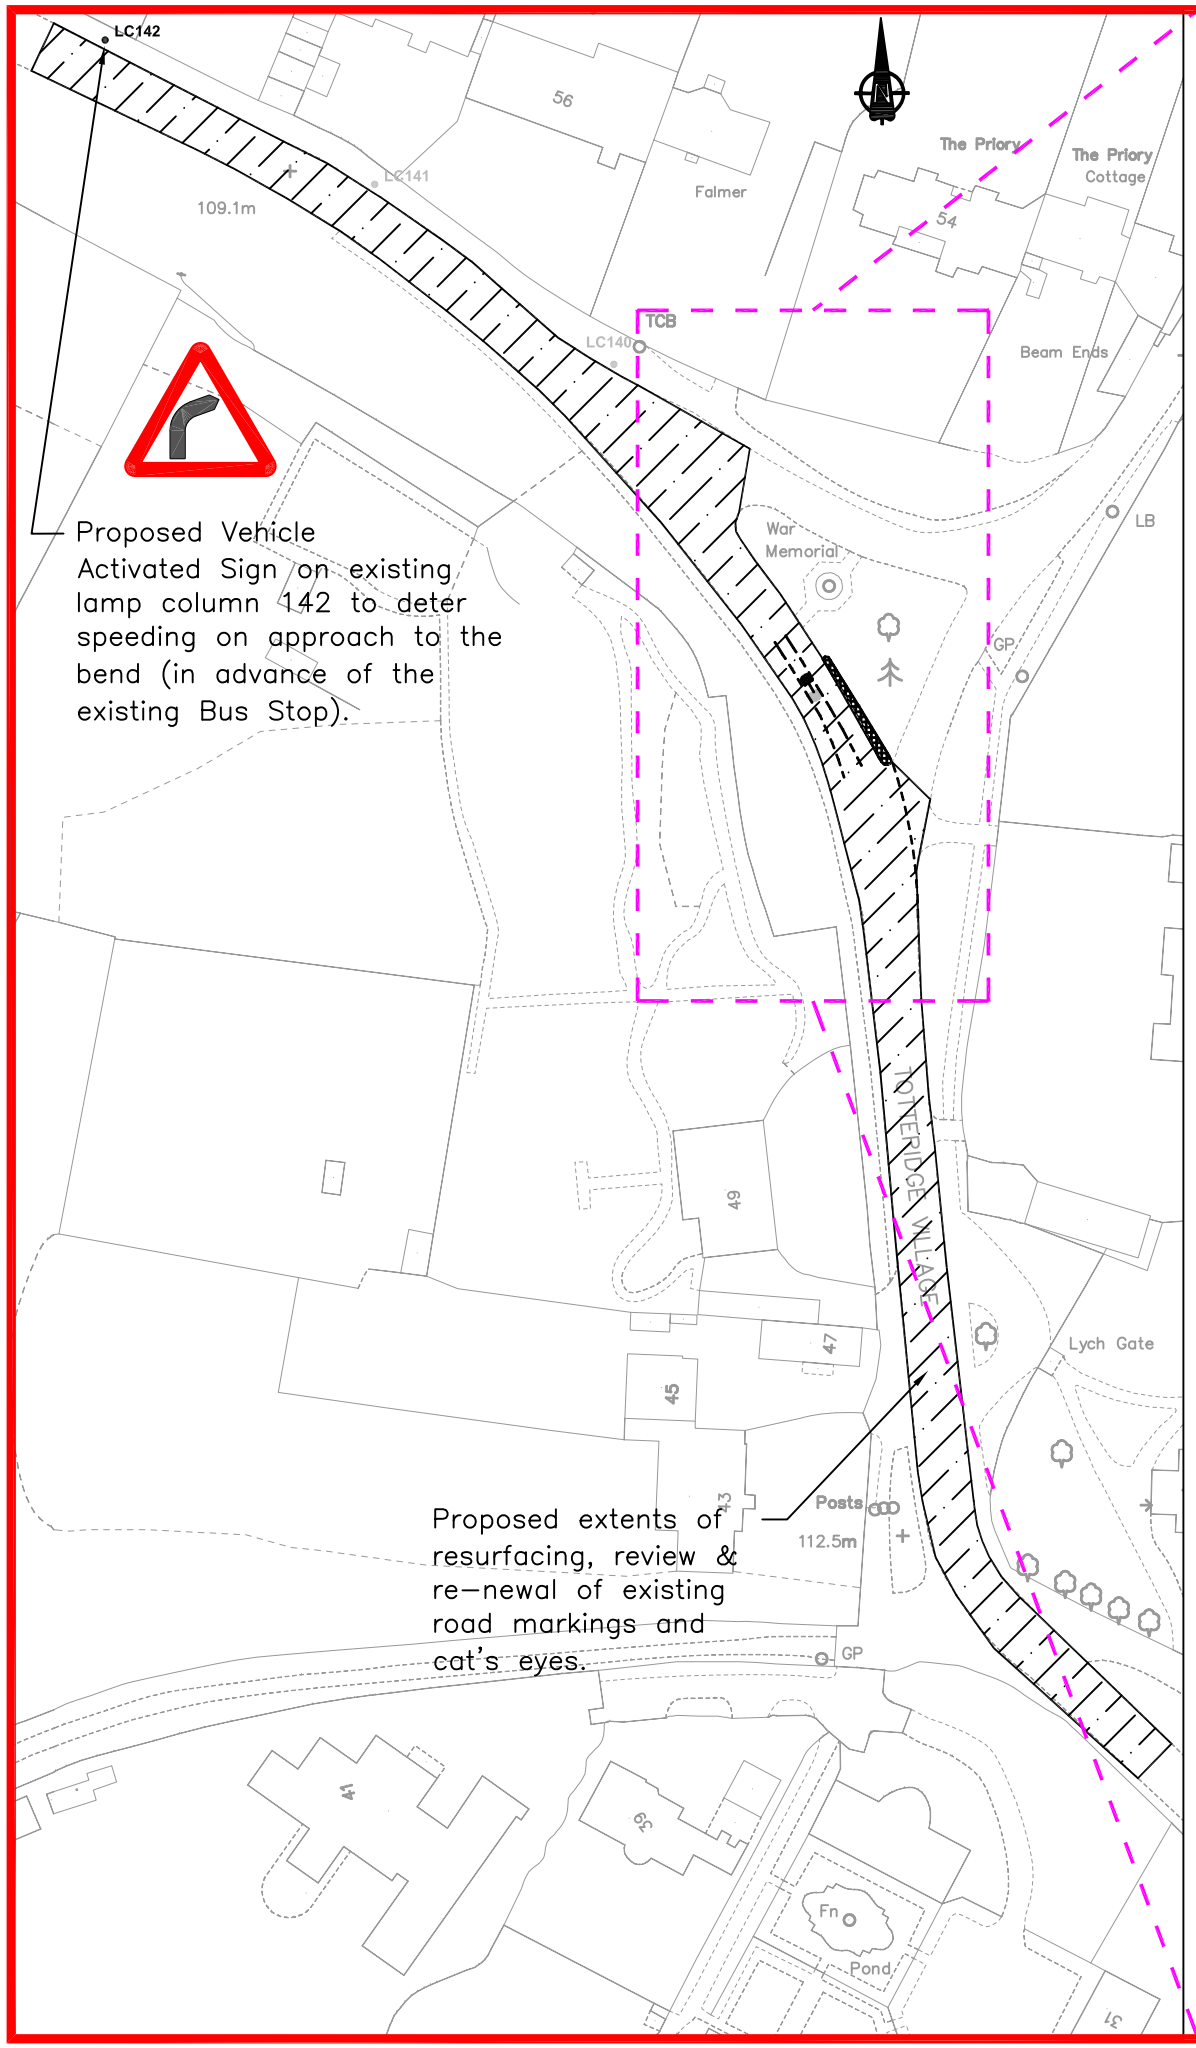

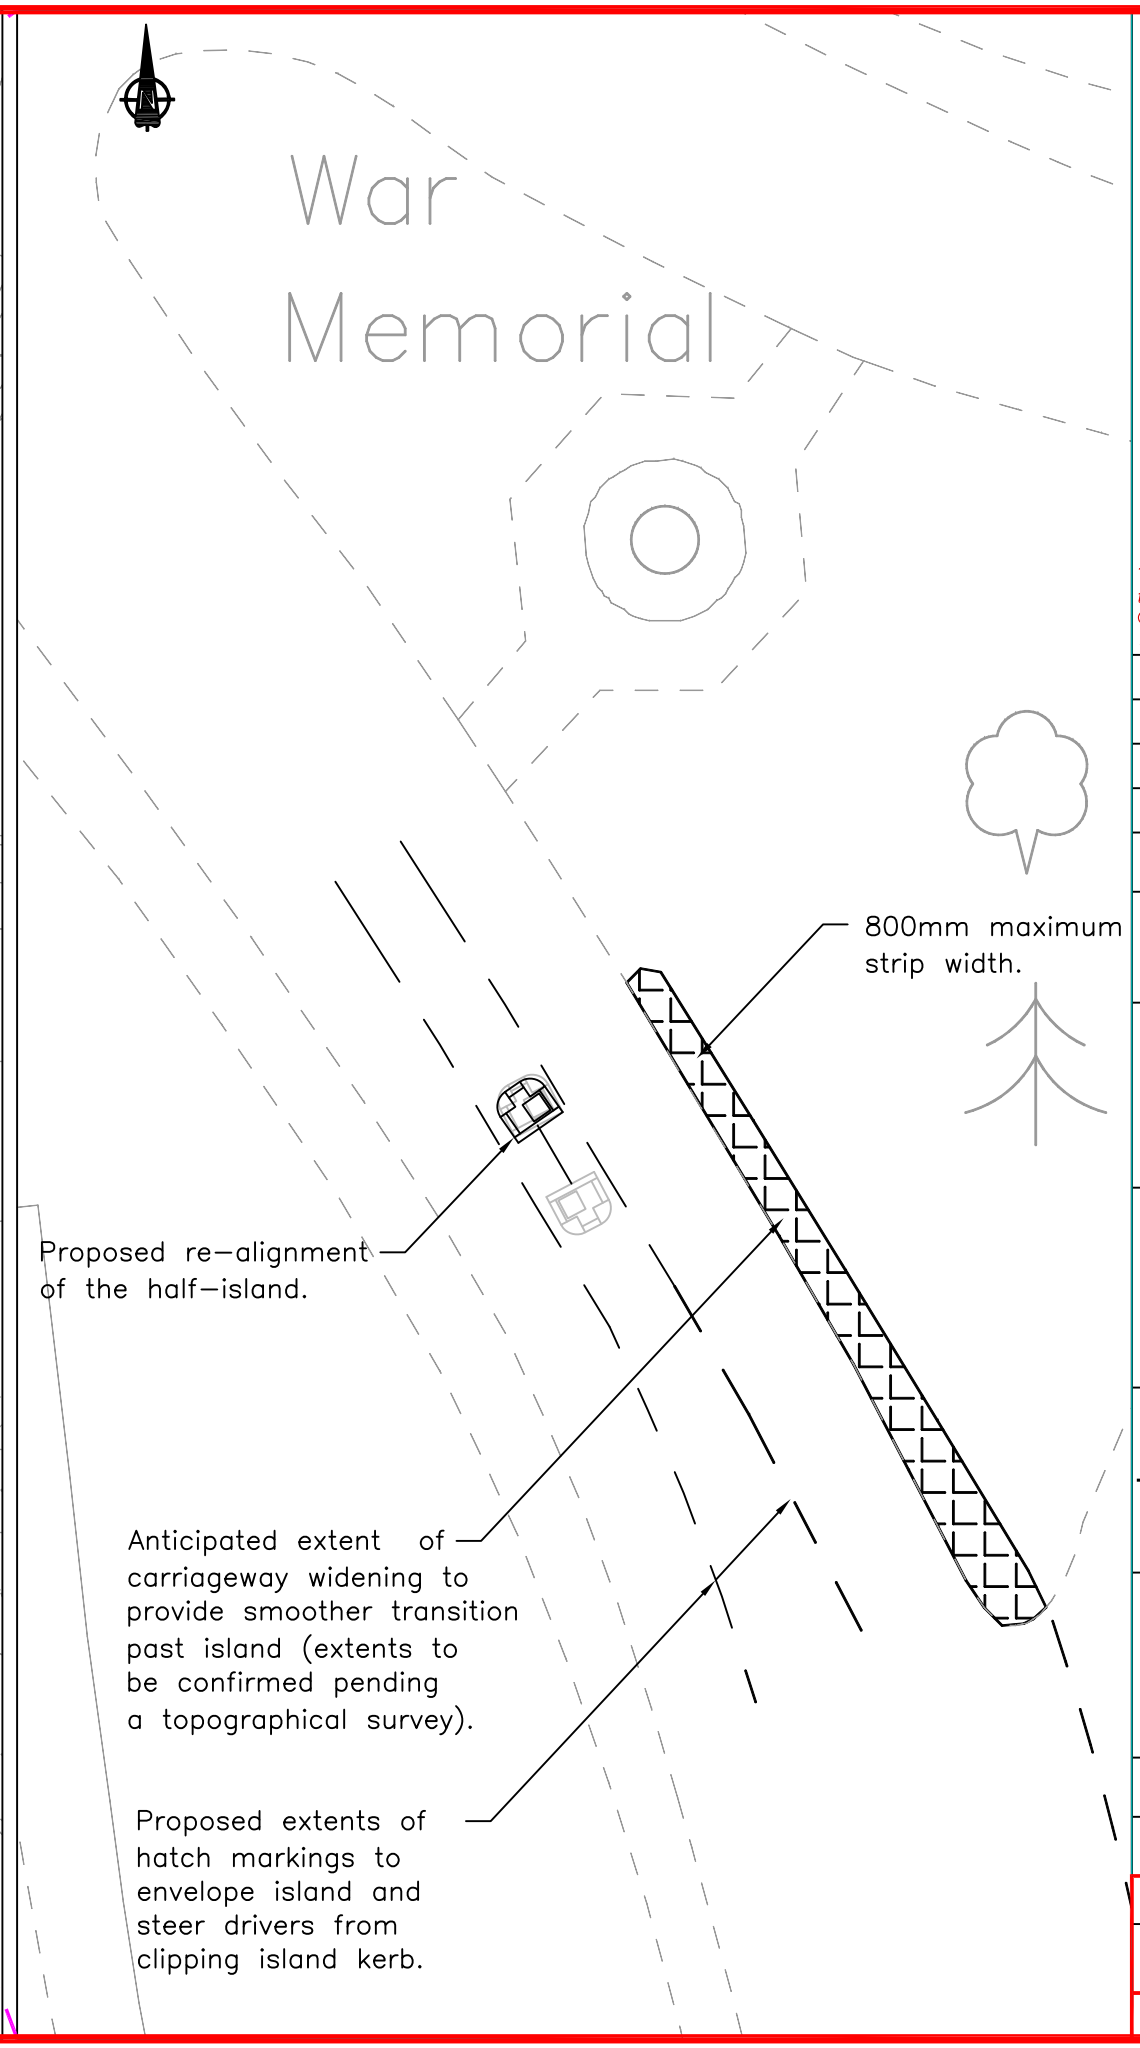

NOTES:-

This product includes mapping data licensed from Ordonance Survey with the permission of the Controller of Her Majesty's Stationery Office. © Crown copyright and database right 2011. All rights reserved. London Borough of Barnet. Licence No 100017674

Revision and Date		Description	Initial

Pam Wharfe
Director for Place

North London Business Park
Oakleigh Road South
New Southgate N11 1NP
Tel. 020 8359 2000

BARNET
LONDON BOROUGH
DESIGN TEAM

SCHEME:
TRAFFIC_MANAGEMENT_SCHEME
TOTTERIDGE_VILLAGE_&_BARNET_LANE
TOTTERIDGE_WARD

TITLE:
TRAFFIC_AND_ROAD SAFETY_IMPROVEMENTS CONCEPTUAL_DESIGN

Scales: NTS		Date: FEB_2013
Initiated: NR	Drawn: TN	Checked: LW

DRAWING NO:
60670-1C

Acad Ref. ACAD_REF.