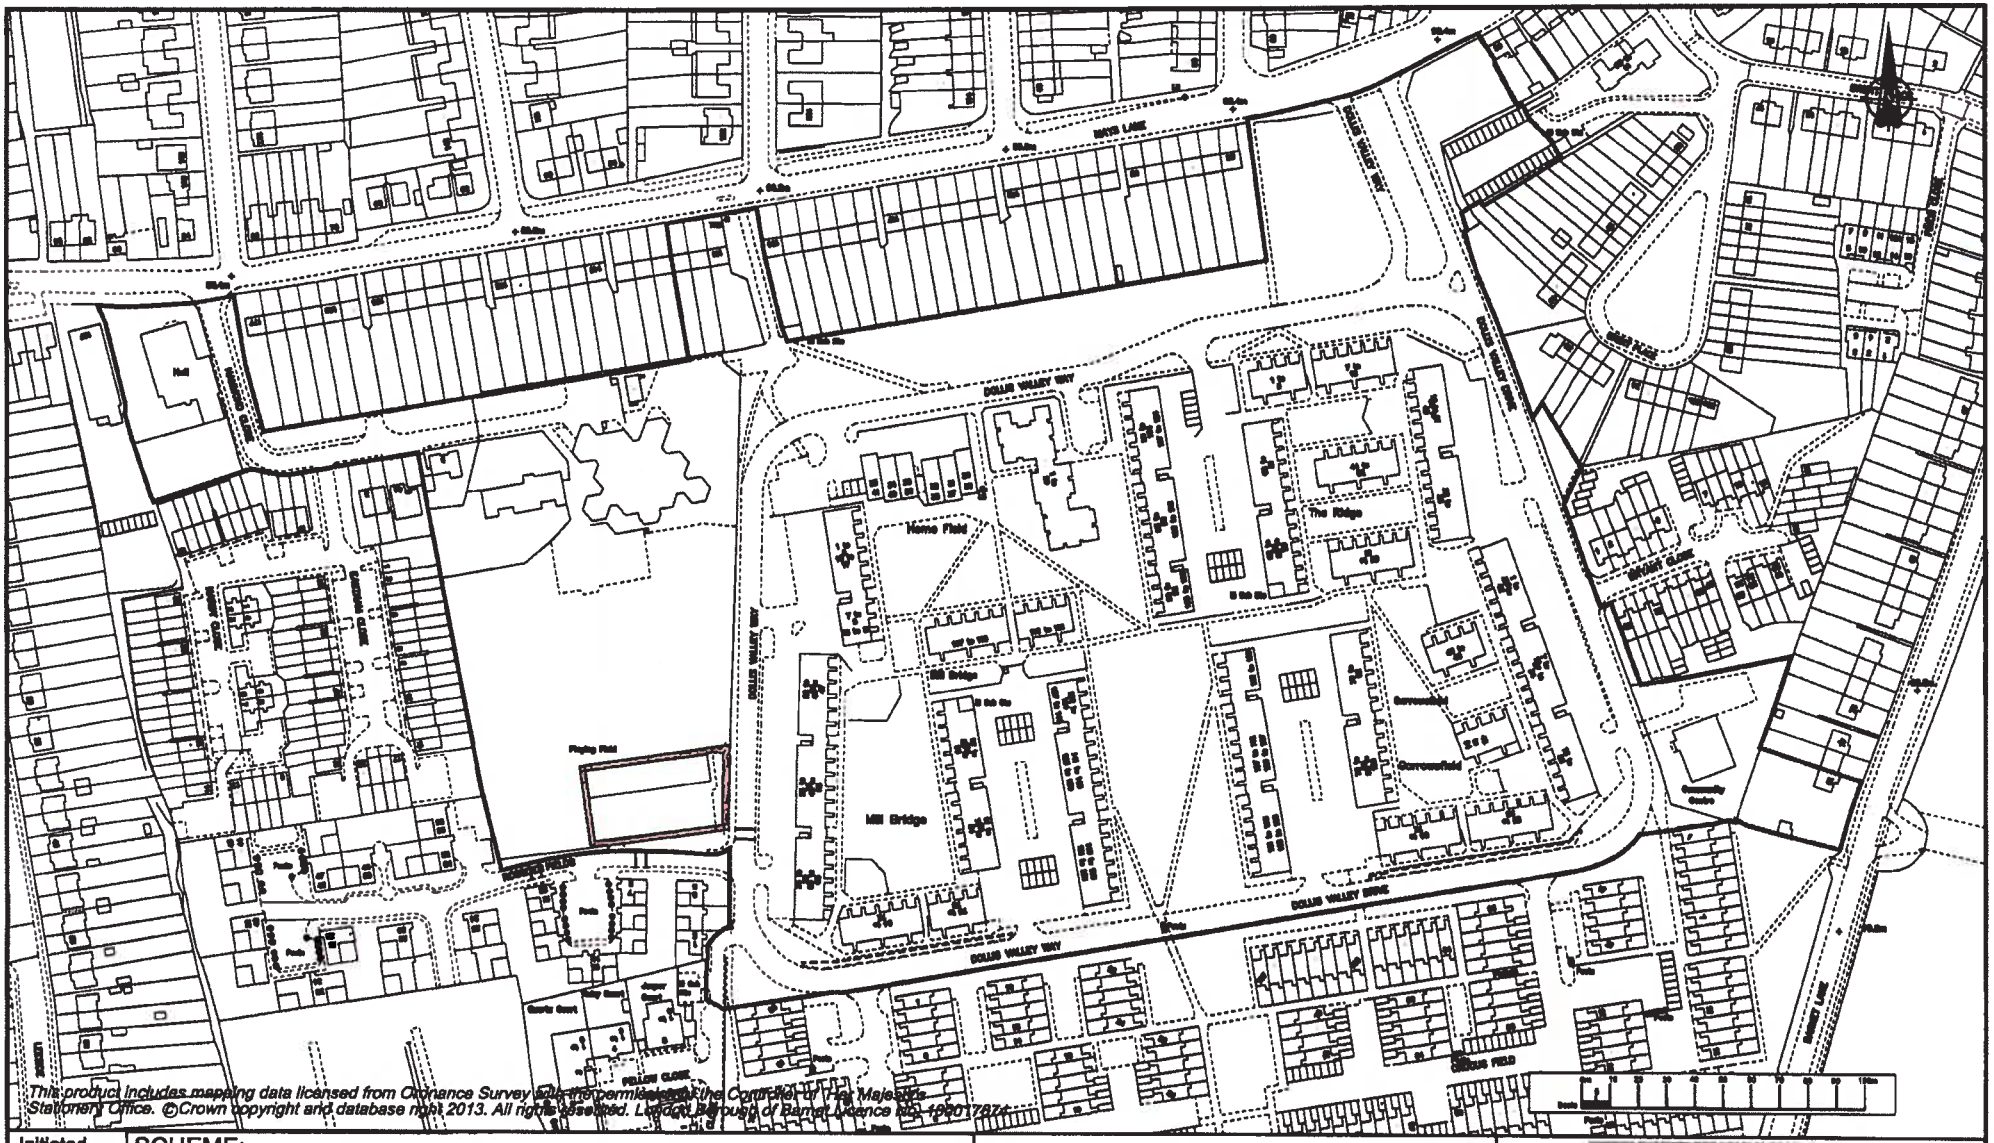

This product includes mapping data licensed from Ordnance Survey with the permission of the Controller of Her Majesty's Stationery Office. ©Crown copyright and database right 2013. All rights reserved. Licence No: 100017674

Initiated by	SCHEME: DOLLIS VALLEY ESTATE	Development & Regulatory Service (DRS) Dollis Valley Regeneration Site Plan	BARNET LONDON BOROUGH
Drawn by K.E.B.			
Checked by	TITLE: COMPULSORY PURCHASE ORDER (S) BOUNDARY LINE	London Borough of Barnet, North London Business Park, Oakleigh Road South, New Southgate, London, N11 1NP. Tel. 020 8359 2000	DRAWING No. 23577/2F (CPO-PLAN)
Date 17/07/13	Scales		