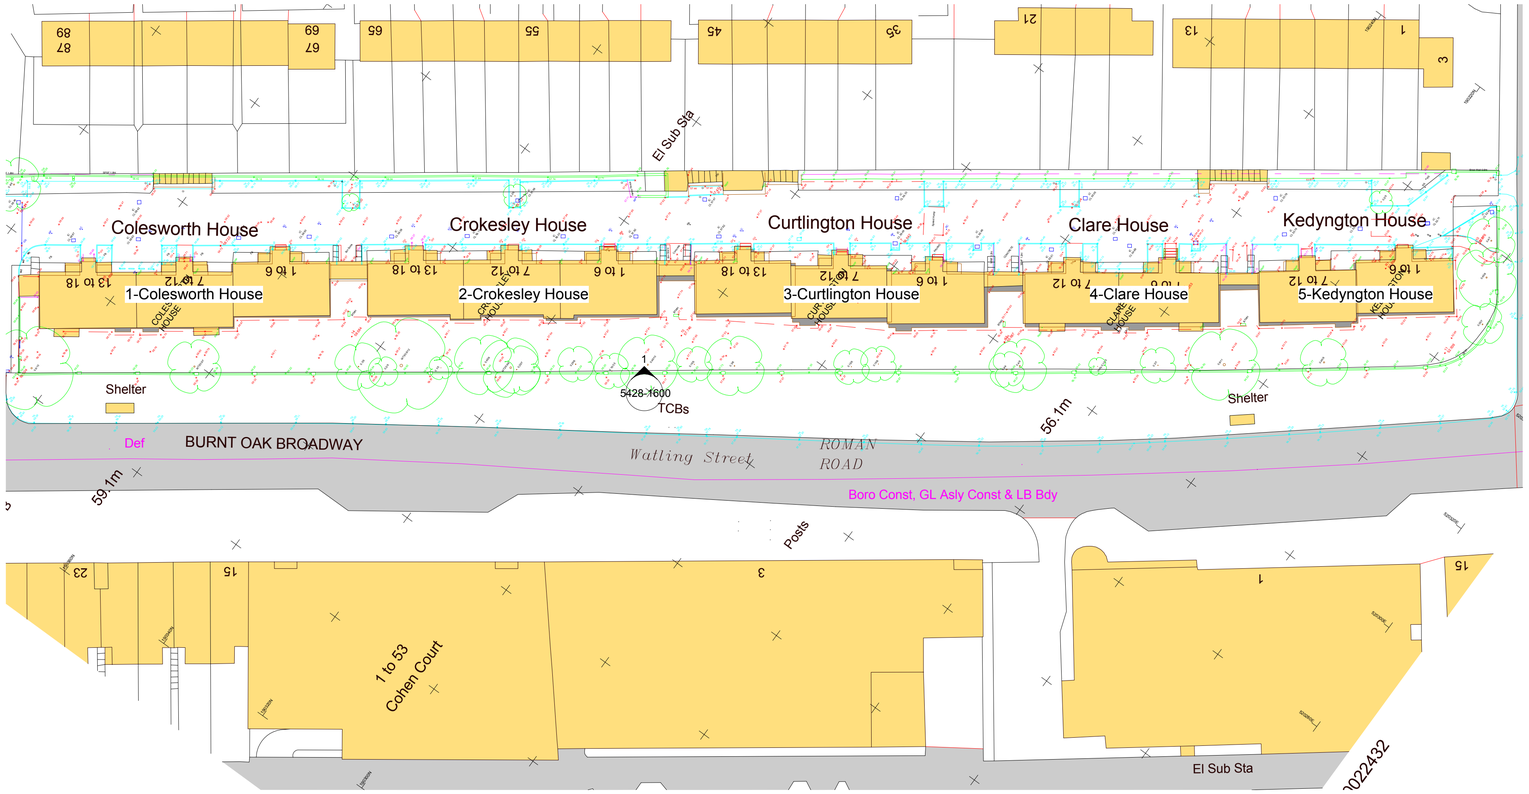

1 **Site**
1 : 500

0 50 m

© ECD Architects Ltd. All rights reserved. Including the right of reproduction.

ECD COMPUTER FILE

NOTES

1. Do not scale from this drawing. All dimensions to be checked
by the Contractor before construction proceeds and prior to the
fabrication of any component.

REVISION	DRAWN BY	CHECKED BY	DATE	DESCRIPTION
A	KP	LW	28/11/18	Issue for Information

DRAWING ISSUE
STAGE 3- Developed Design

CLIENT
Barnet Homes

ECD Architects
ENERGY CONSCIOUS DESIGN
Studio 3 Blue Lion Place
London SE1 4PU
t: 020 7939 7500
f: 020 7939 7501
e: ecda@ecda.co.uk
w: www.ecda.co.uk

PROJECT TITLE
Burnt Oak Broadway Rooftop Development

DRAWING TITLE
EXISTING SITE PLAN

SCALE	DRAWN
1 : 500 @ A1	KP
DATE	CHECKED
Nov 2018	LW
DWG REF.	REVISION
5428-1000	A