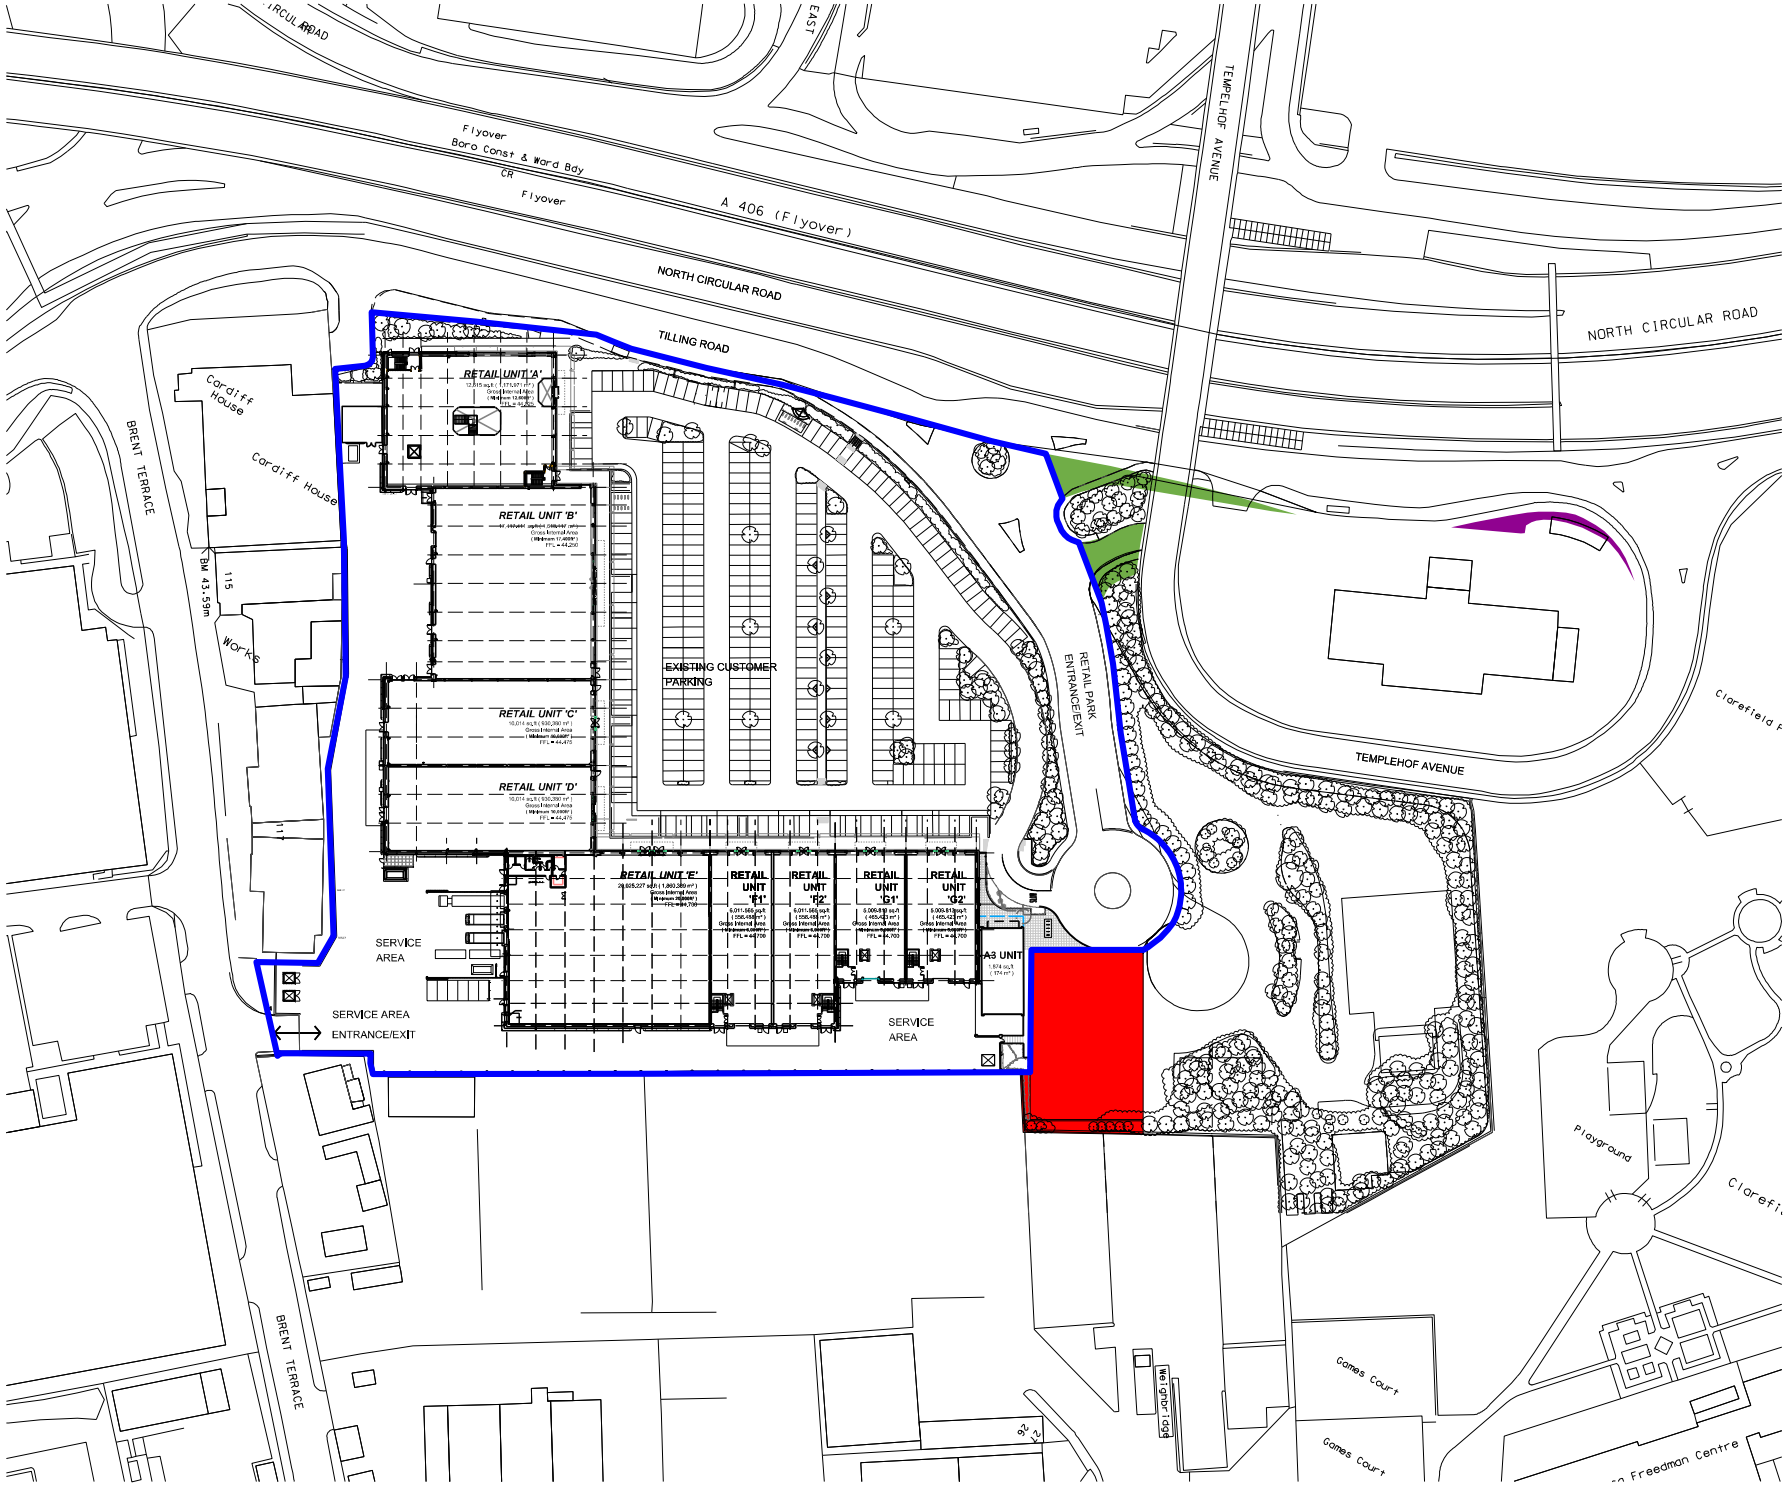

THIS DRAWING IS PROTECTED BY COPYRIGHT AND MUST NOT BE COPIED OR REPRODUCED WITHOUT THE WRITTEN CONSENT OF R G PARTNERSHIP LIMITED. NO DIMENSIONS ARE TO BE SCALED FROM THIS DRAWING. ALL DIMENSIONS AND SIZES TO BE CHECKED ON SITE. NORTH POINTS SHOWN ARE INDICATIVE. ©

SITE SPECIFIC HAZARDS

IN ACCORDANCE WITH THE REQUIREMENTS OF THE CDM REGULATIONS 2015 THE FOLLOWING SIGNIFICANT RESIDUAL HAZARDS HAVE NOT BEEN DESIGNED OUT OF THIS PROJECT AND MUST BE TAKEN INTO CONSIDERATION BY CONTRACTORS PLANNING TO UNDERTAKE THE WORKS SHOWN ON THIS DRAWING:

0m 10m 20m 30m 40m 50m 60m 70m 80m
SCALE

Site Ownership Boundary

REV.	DATE	NOTES	INIT.
B	26.01.21	BOUNDARY LINE ADJUSTED.	DM
A	19.01.21	BOUNDARY ADJUSTED	DM

CLIENT / PROJECT

HAMMERSON PLC

BRENT SOUTH SHOPPING PARK

DRAWING TITLE

SITE PLAN

STATUS

TRANSFER PLAN

DATE	DRAWN	SCALE @ A3
JAN 2021	DM	1:1250

PROJECT NUMBER	UNIT / BLOCK	CI / SFB CODE	TYPE & NUMBER	REVISION LETTER
9729		L	017	B

DRAWING NO.

Site Location Plans	L	CA Plans	P	Elevations	E
Sections	S	Details	D	Prefix: Colour	C

THE RATCLIFFE GROVES PARTNERSHIP

LONDON
19 BEDFORD ROW
LONDON WC1R 4EB
T. 020 7600 6666 E. london@rgp.uk.com
www.rgp.uk.com

MANCHESTER
105 MANCHESTER ROAD
BURY LANCASHIRE BL9 0TD
T. 0161 797 6000 E. manchester@rgp.uk.com

RGP architects

28/01/2021 15/07/16 P:\DGN\9000\9700\9729\9729-L017-Transfer Plan.dgn
david.matthews