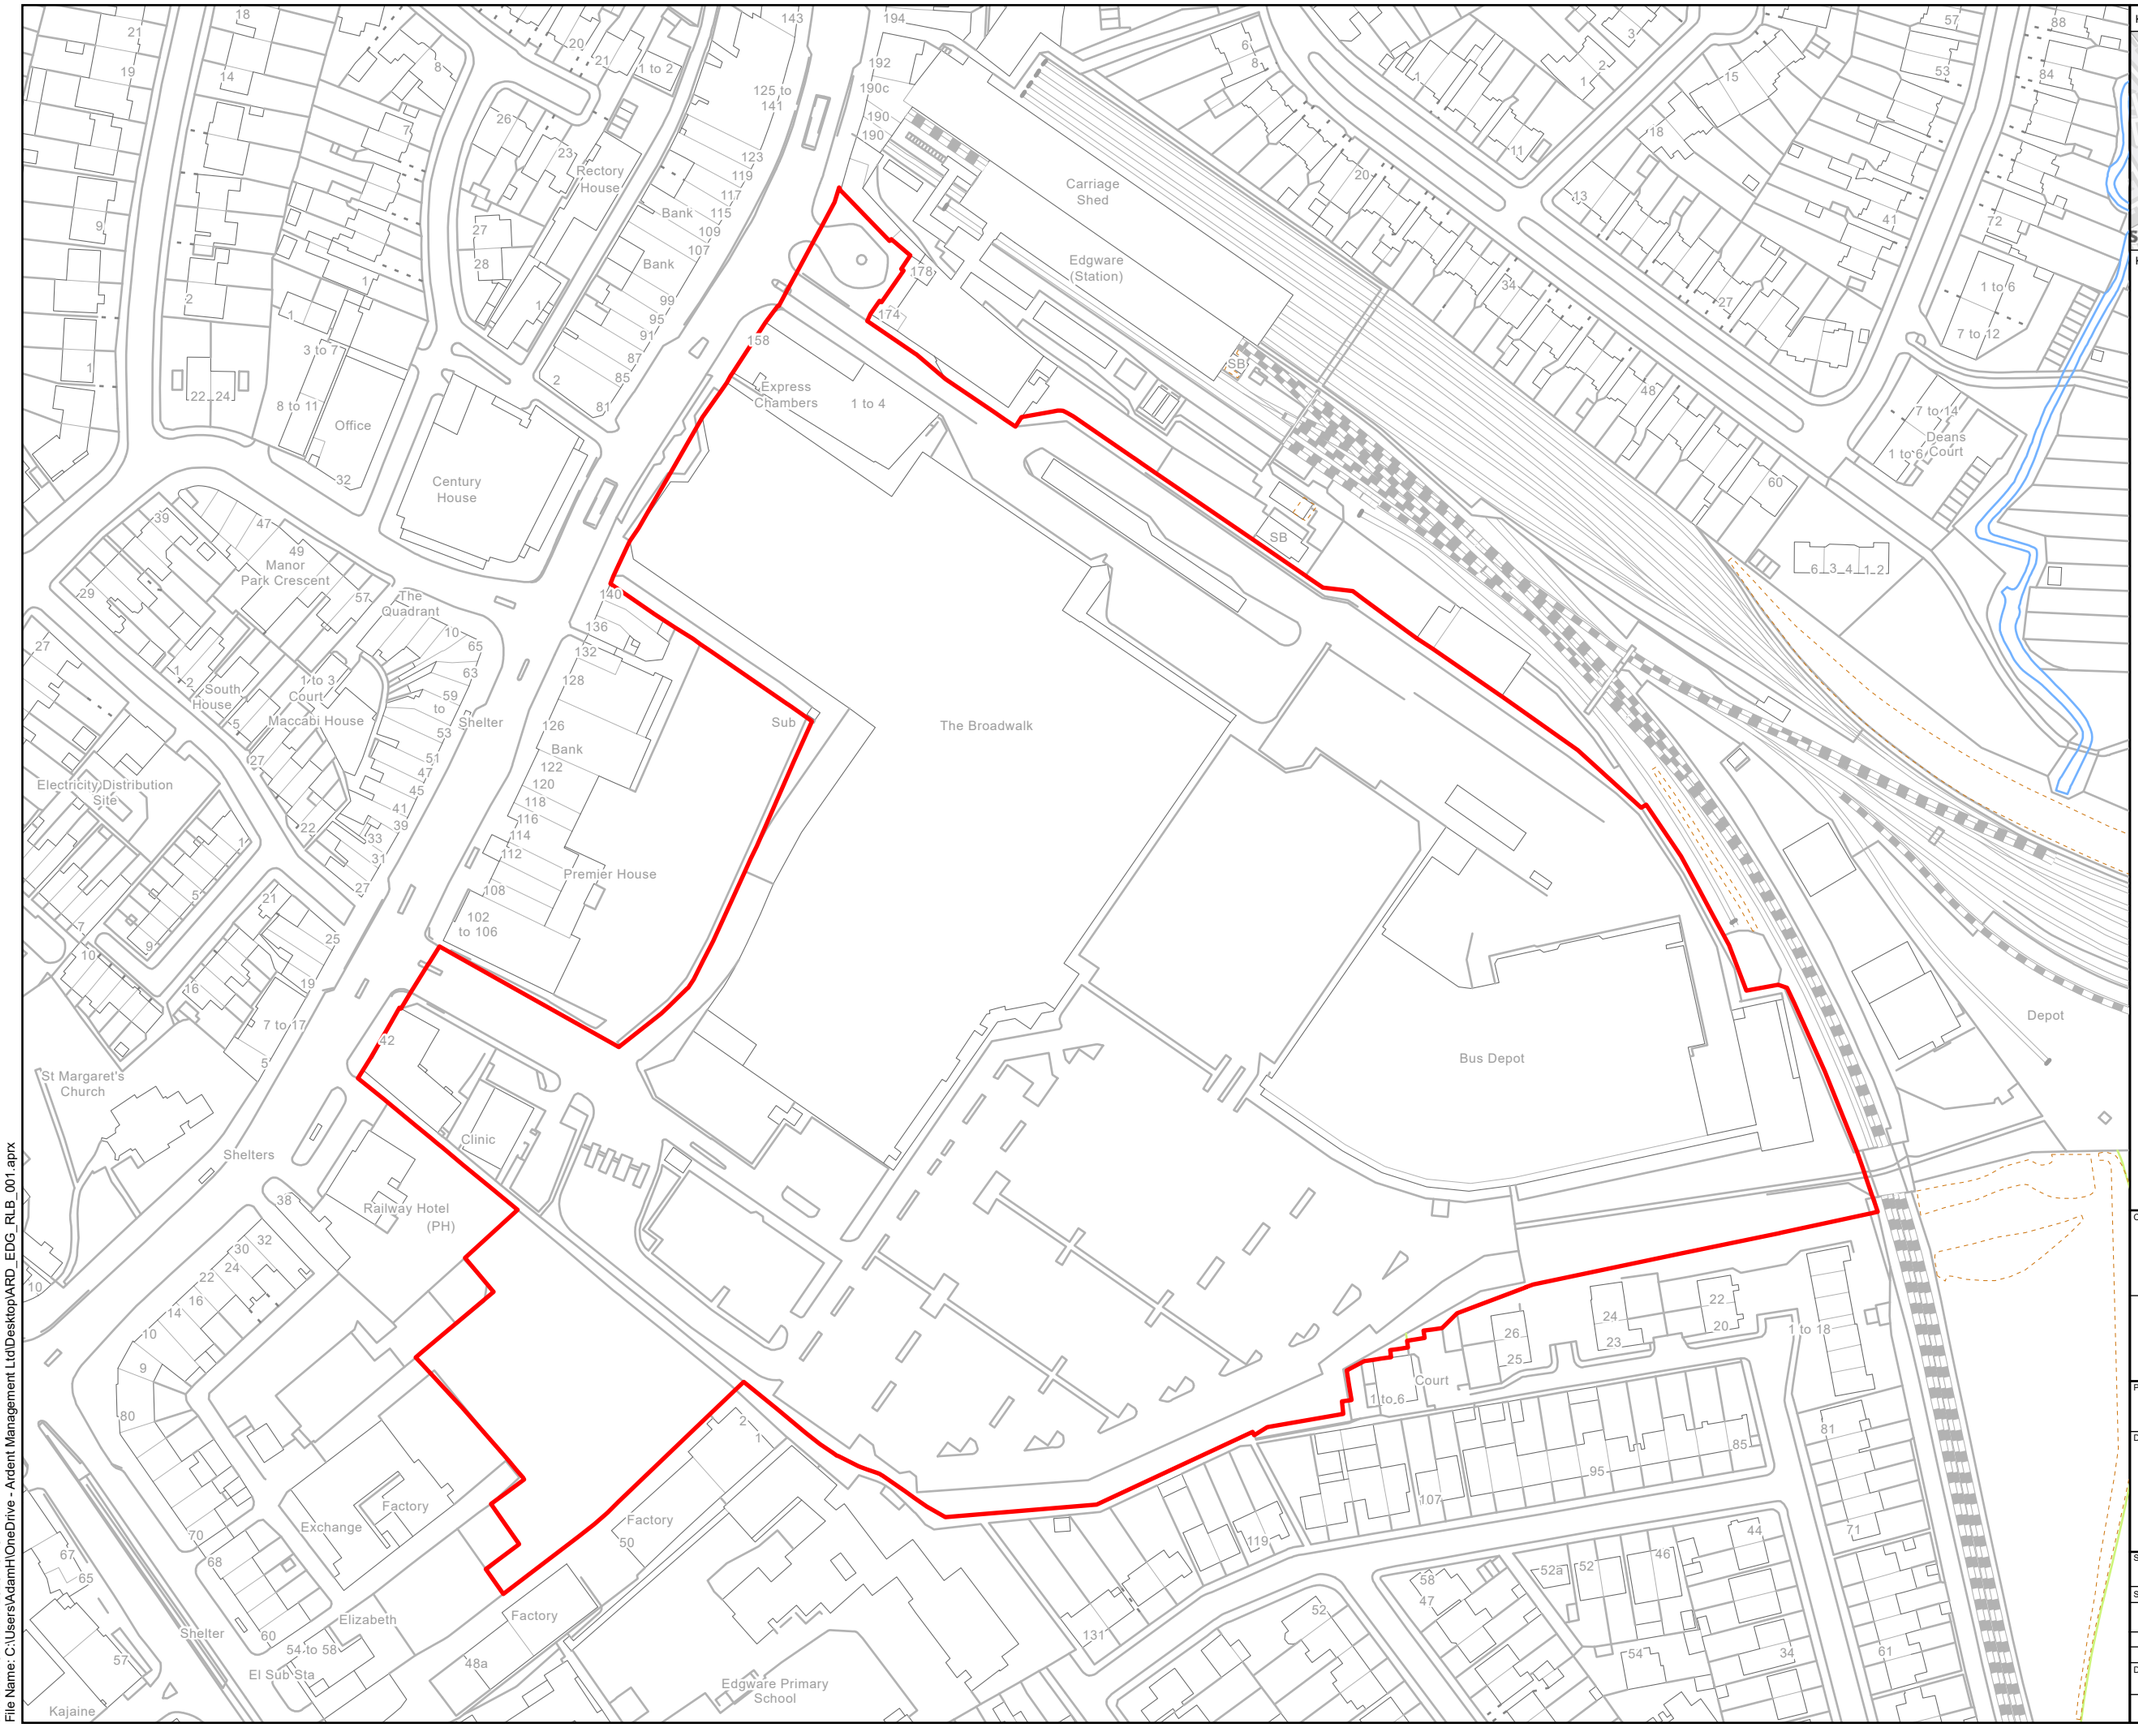

KEY PLAN

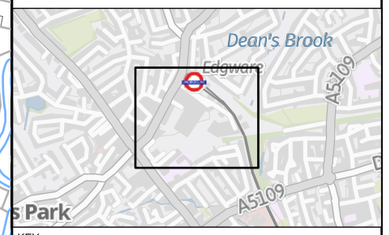

KEY

Redline Boundary

© Crown copyright and database rights 2023 Ordnance Survey 100030649. You are permitted to use this data solely to enable you to respond to, or interact with, the the organisation that provided you with the data. You are not permitted to copy, sub-licence, distribute or sell any of this data to third parties in any form.

GB Background: Contains OS data © Crown Copyright and database right 2022
Contains data from OS Zoomstack

Client

N

Designer

ardent
infrastructure and regeneration

Project

EDGWARE TOWN CENTRE

Drawing Title

RED LINE BOUNDARY

Status	FINAL	Revision	001
		Date	07/03/2023
Scale	1:1,750 @ A3	Spatial Reference System	British National Grid

0 5 10 20 30 40 50 60 70 Metres

Drawn By	Checked By	Approved By
A.HANKINSON	S.SOMAL	J.SAYER

Drawing reference

ARD_EDG_RLB_001

This document is not to be used in whole or in part other than for the intended purpose and project for which it was prepared and provided.

Plot Date: 07 March 2023 16:13
File Name: C:\Users\AdamH\OneDrive - Ardent Management Ltd\Desktop\ARD_EDG_RLB_001.aprx