Proposed warning sign 'Children going to or from a school or playground', with sub plate indicating direction right. Signs to be mounted on existing lamp column minimum 2.3 metres above ground.

diag 545

diag 546

Propose new 'SLOW' road marking.

Propose 10.0 metres of single yellow line to become double yellow lines, to improve visibility at crossing.

Propose new give way road markings to formalise entry/exit from Water Brook lane and to improve visibility for vehicles leaving Water Brook Lane.

Propose cycle friendly traffic calming road hump.as standard detail LoHAC 700.02

diag 545

diag 546

Proposed warning sign 'Children going to or from a school or playground', with sub plate indicating direction right. Signs to be mounted on existing lamp column minimum 2.3 metres above ground.

Propose 19.5 metres of single yellow line to become double yellow lines, to improve visibility at crossing.

Propose new informal crossing point to include tactile paving, dropped kerb and safety bollard.

Propose new 'SLOW' road marking.

Propose cycle friendly traffic calming road hump.as standard detail LoHAC 700.02

Remark all existing road markings including yellow lines and parking bays.

Key

- Existing granite kerb
- Existing granite kerb cut to gradient
- Existing granite kerb dropped to carriageway level
- New 400 x x 400 blister paving
- New safety bollard
- Area of reinstatement. Asphalt as existing

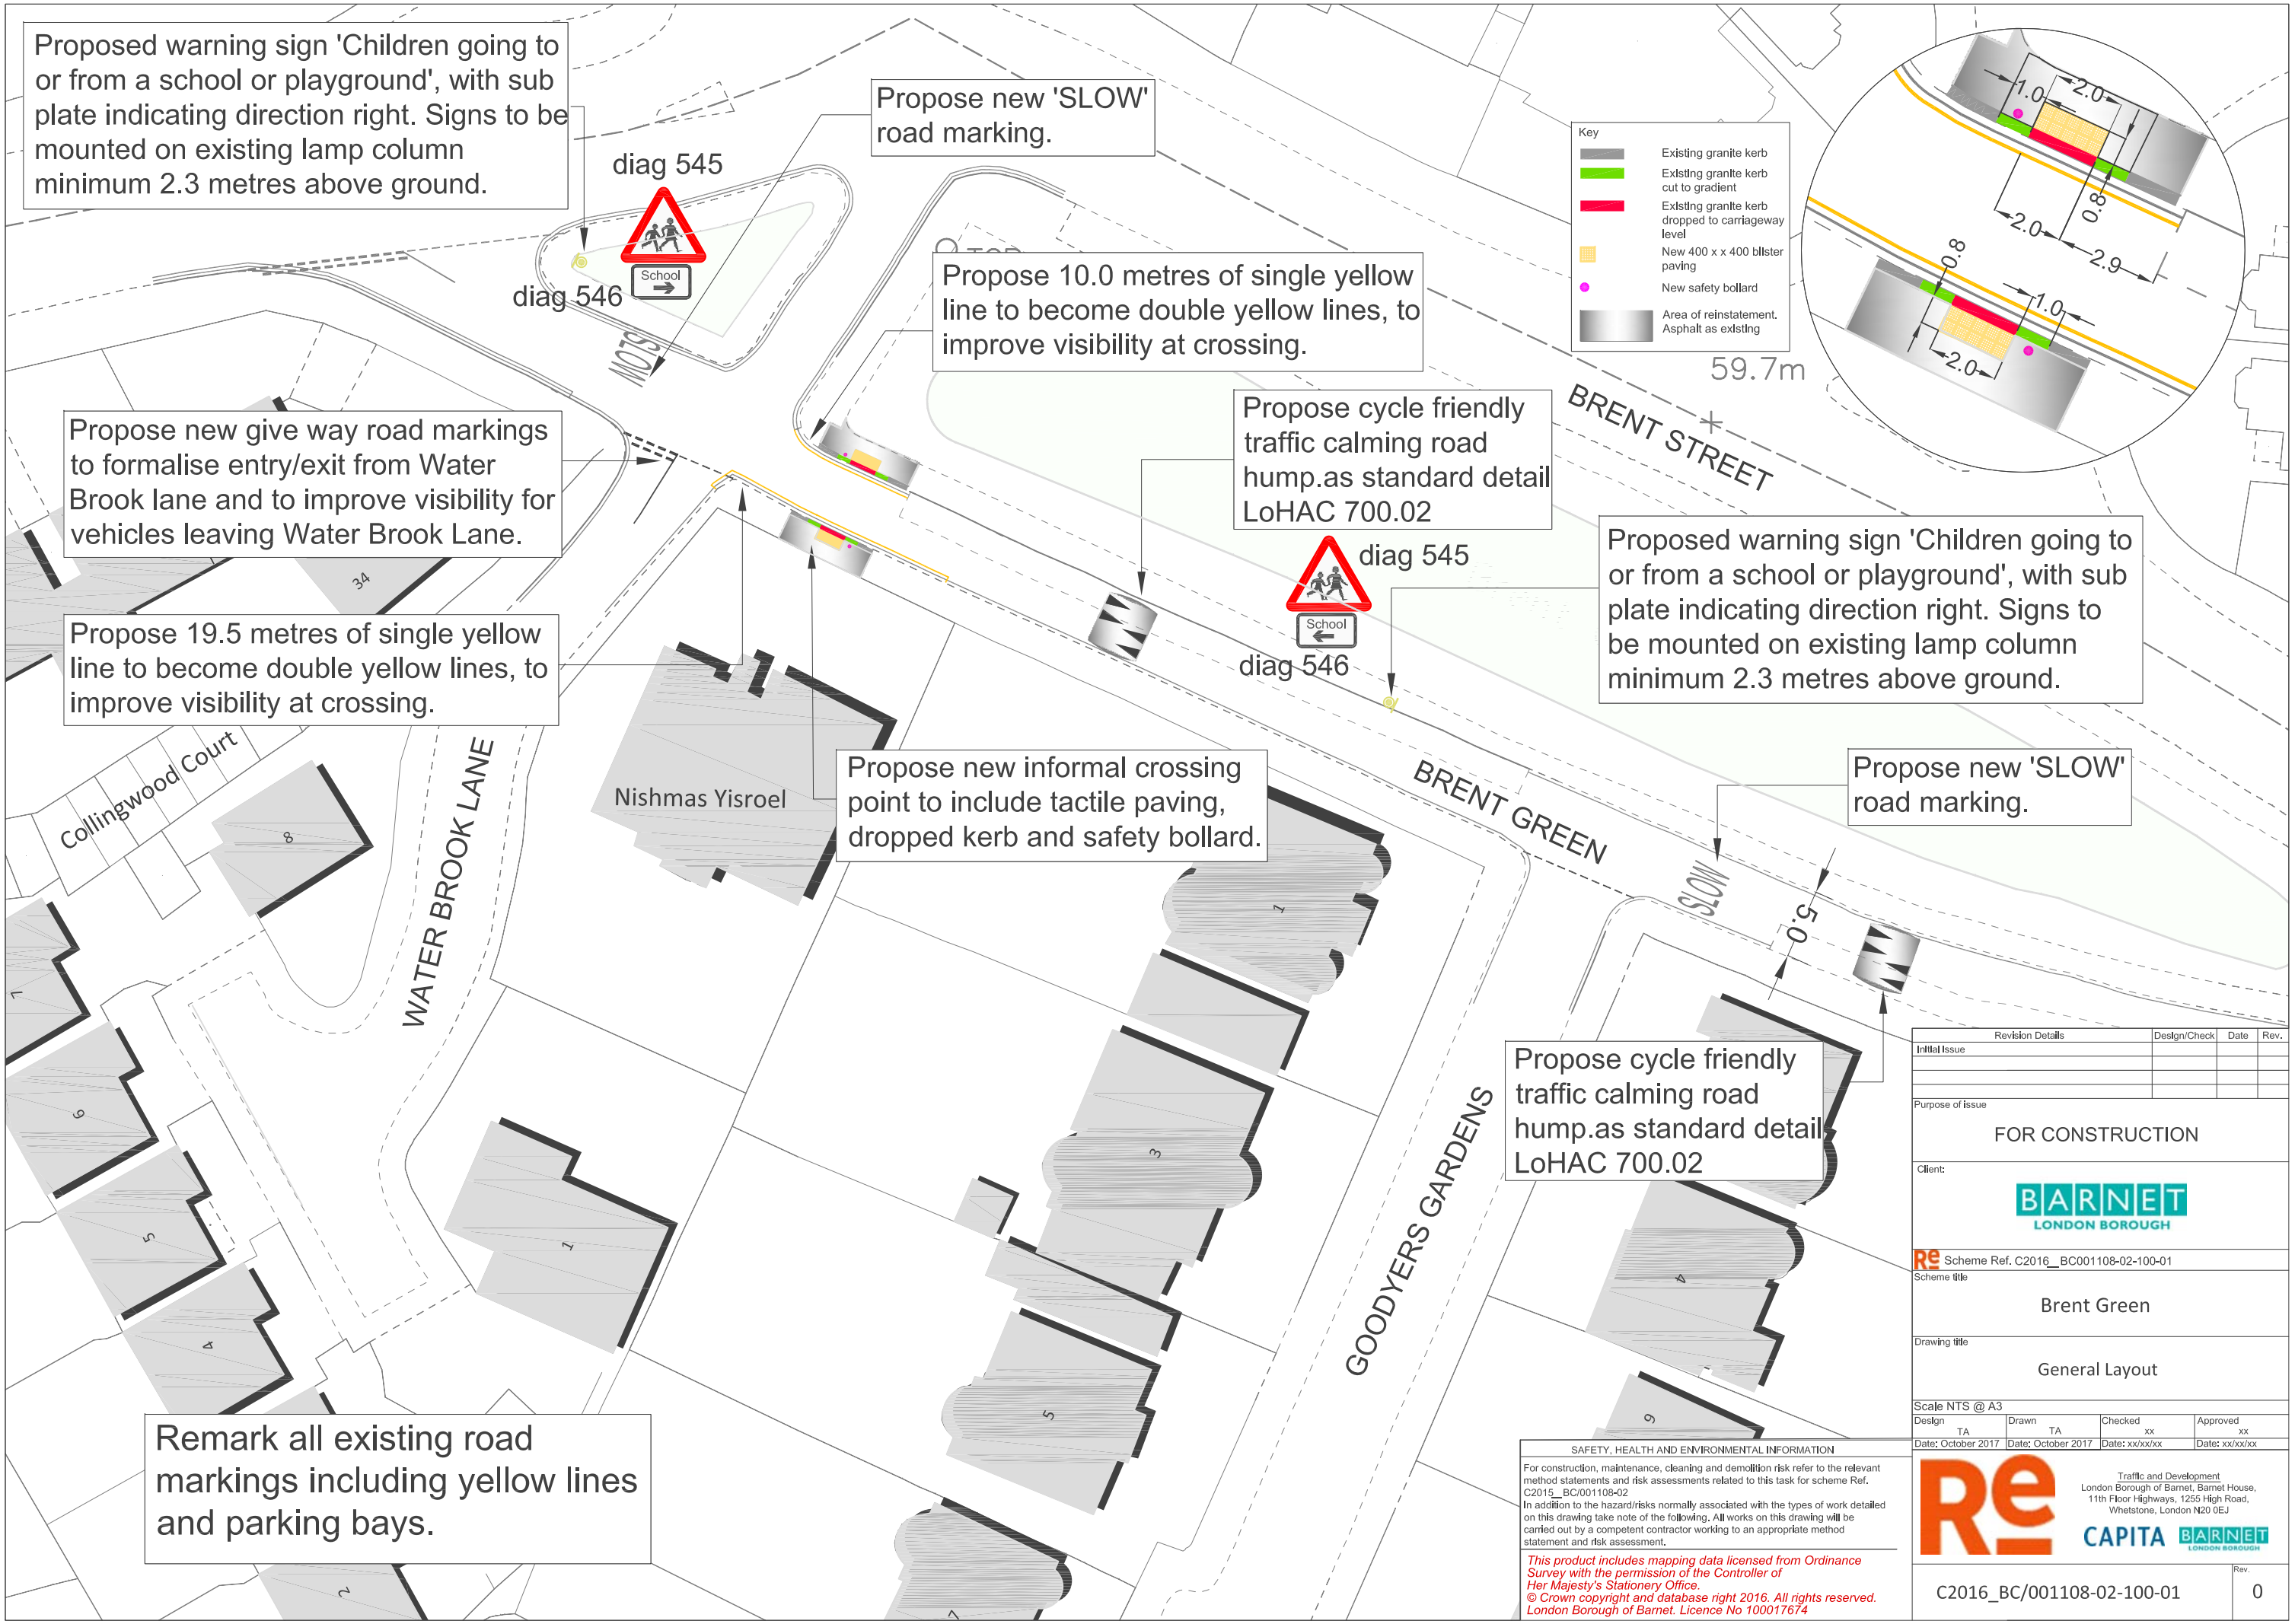

Revision Details	Design/Check	Date	Rev.
Initial Issue			

Purpose of issue

FOR CONSTRUCTION

Client:

BARNET LONDON BOROUGH

Scheme Ref. C2016__BC001108-02-100-01

Scheme title

Brent Green

Drawing title

General Layout

Scale NTS @ A3

Design	Drawn	Checked	Approved
TA	TA	xx	xx
Date: October 2017	Date: October 2017	Date: xx/xx/xx	Date: xx/xx/xx

SAFETY, HEALTH AND ENVIRONMENTAL INFORMATION

For construction, maintenance, cleaning and demolition risk refer to the relevant method statements and risk assessments related to this task for scheme Ref. C2015__BC/001108-02

In addition to the hazard/risks normally associated with the types of work detailed on this drawing take note of the following. All works on this drawing will be carried out by a competent contractor working to an appropriate method statement and risk assessment.

This product includes mapping data licensed from Ordinance Survey with the permission of the Controller of Her Majesty's Stationery Office.
© Crown copyright and database right 2016. All rights reserved. London Borough of Barnet. Licence No 100017674

Traffic and Development
London Borough of Barnet, Barnet House,
11th Floor Highways, 1255 High Road,
Whetstone, London N20 0EJ

CAPITA BARNET LONDON BOROUGH

C2016_BC/001108-02-100-01

Rev. 0